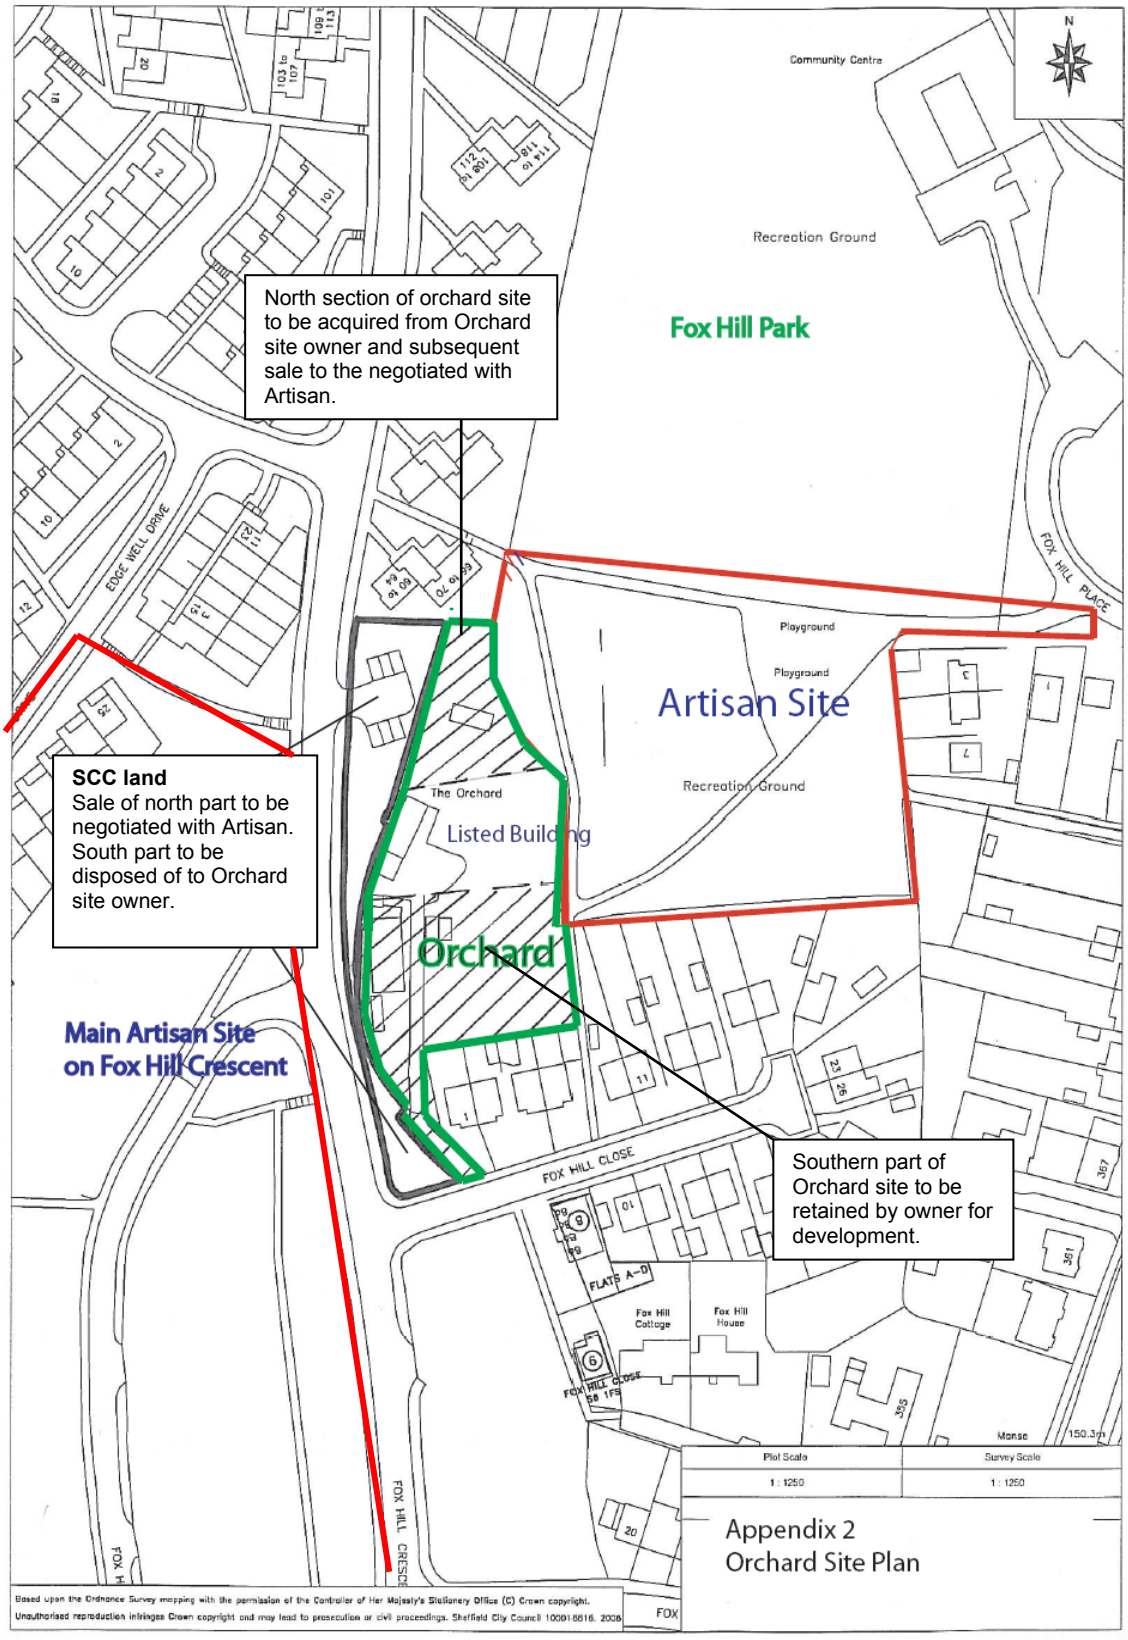
Community Centre
Recreation Ground
Fox Hill Park
North section of orchard site to be acquired from Orchard site owner and subsequent sale to the negotiated with Artisan.
EDGE WELL DRIVE
FOX HILL PLACE
Playground
Playground
Artisan Site
Recreation Ground
The Orchard
Listed Building
Orchard
SCC land
Sale of north part to be negotiated with Artisan. South part to be disposed of to Orchard site owner.
Main Artisan Site on Fox Hill Crescent
FOX HILL CLOSE
Southern part of Orchard site to be retained by owner for development.
FLATS A-D
Fox Hill Cottage
Fox Hill House
FOX HILL CRESCENT
Manse
Plot Scale
1 : 1250
Survey Scale
1 : 1250
Appendix 2
Orchard Site Plan
Based upon the Ordnance Survey mapping with the permission of the Controller of Her Majesty's Stationery Office (C) Crown copyright.
Unauthorised reproduction infringes Crown copyright and may lead to prosecution or civil proceedings. Sheffield City Council 100018816. 2008