File ref - s:\11 non core services\20mph areas woodseats prelim design 2021 to011\cad\tro plan.dwg

0 100

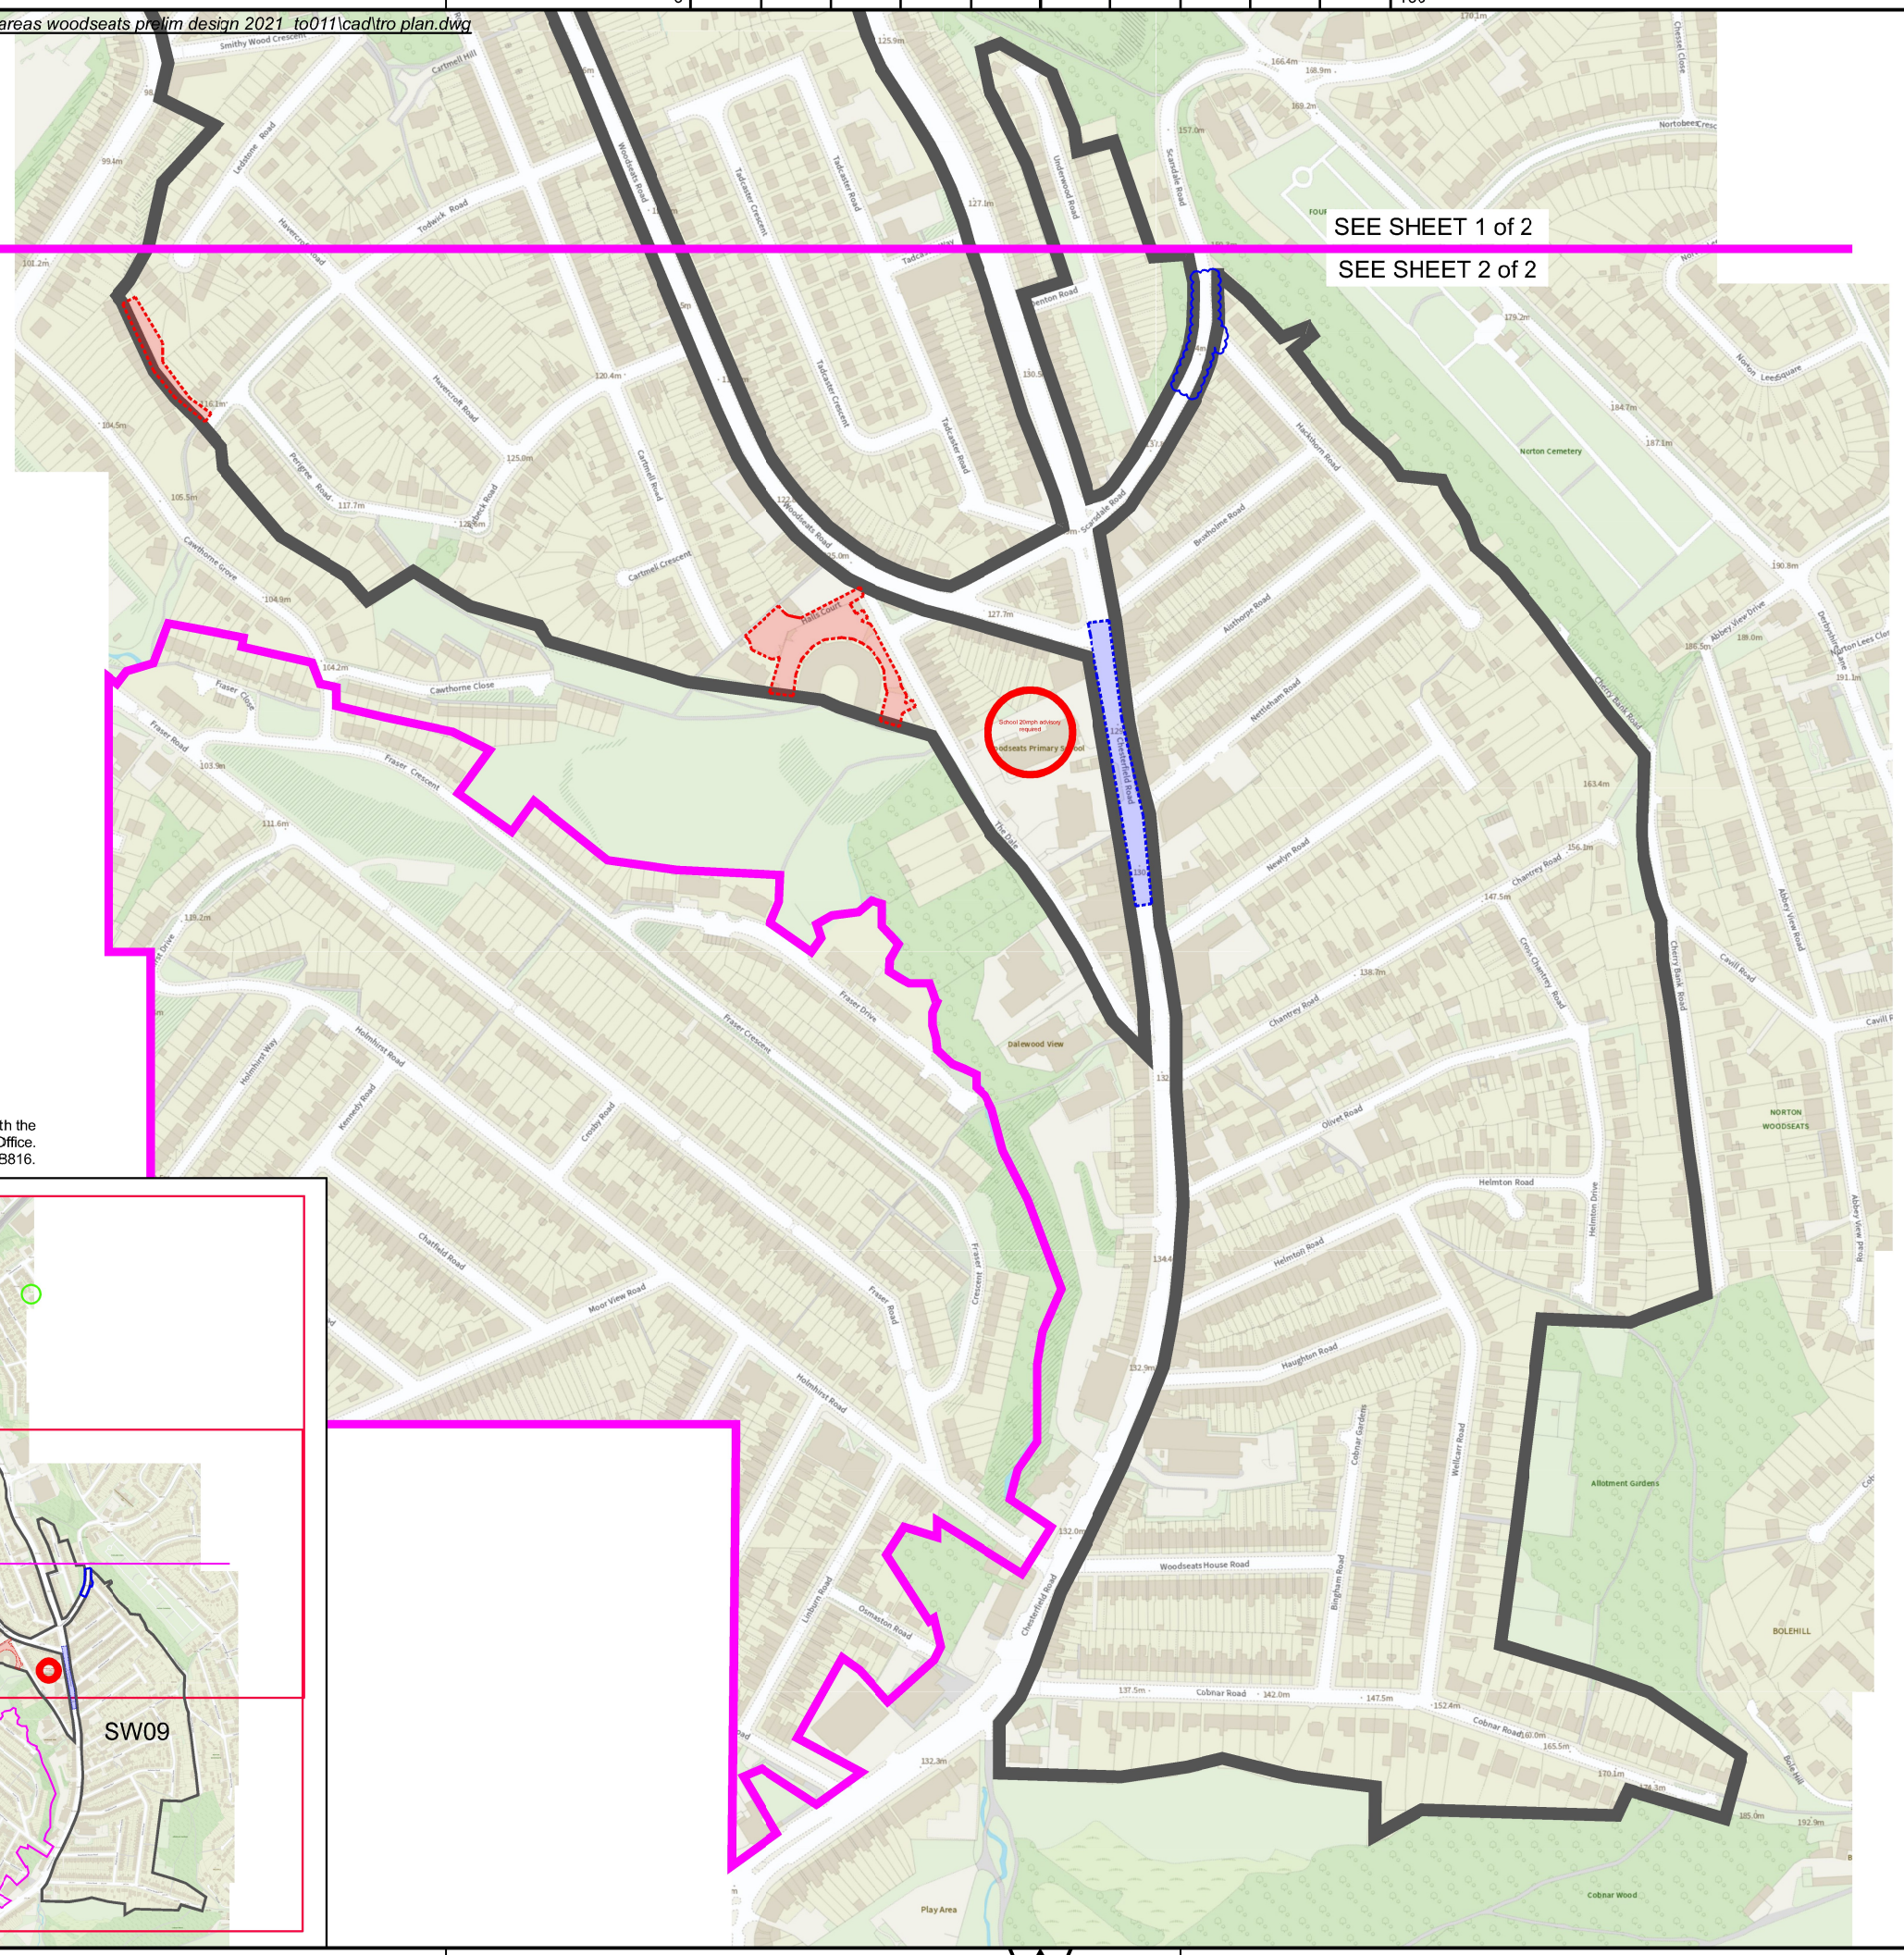

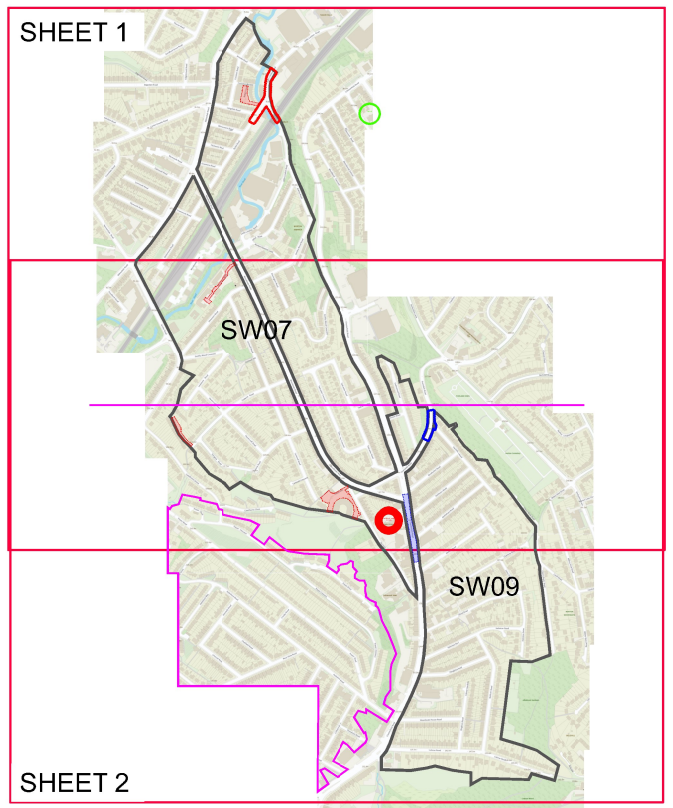

Reproduced from the Ordnance Survey map with the permission of the controller of H.M. Stationery Office.
© Crown copyright reserved. Licence no.100018816.

KEY

- Extent of proposed 20mph speed limit
- Existing 20mph Zone
- Existing School (Woodseats Primary)
- Proposed Part time advisory 20 mph speed limit
- Private Property (To be excluded from works)
- Proposed Hackthorn Road scheme

Rev	Revision details	Chkd	Appd	Date
P1	Text	.	.	

Drawn: LG	Preliminary ✓
Design: LG	For comment
Chkd: SMW	For tender
Appd:	For construction
Date:	As constructed
	Other

Client

amey www.amey.co.uk working with Sheffield City Council

Project Name

Sheffield 20mph Speed Limit Strategy

Drawing Title

Extent of proposed Woodseats 20mph speed limit. Sheet 2 of 2

Original Drg Size : A3	Dimensions : -
Scale : NTS	Copyright © Amey

Drawing No	Rev
TR-208013 112-TRO 002	P0

This page is intentionally left blank